Notes
This drawing is the copyright and property of AKS Architects and Engineers Ltd. It must not be copied or published without written consent.
Do not scale from this drawing.
All dimensions to be checked on site.

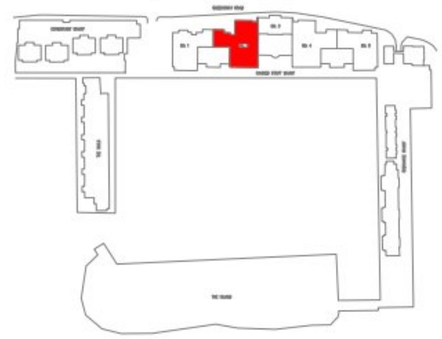

Block Plan
Queensway Quay Development

Footprint	= 137m²
Internal Floor	= 132m²
Terraces	= 15m²

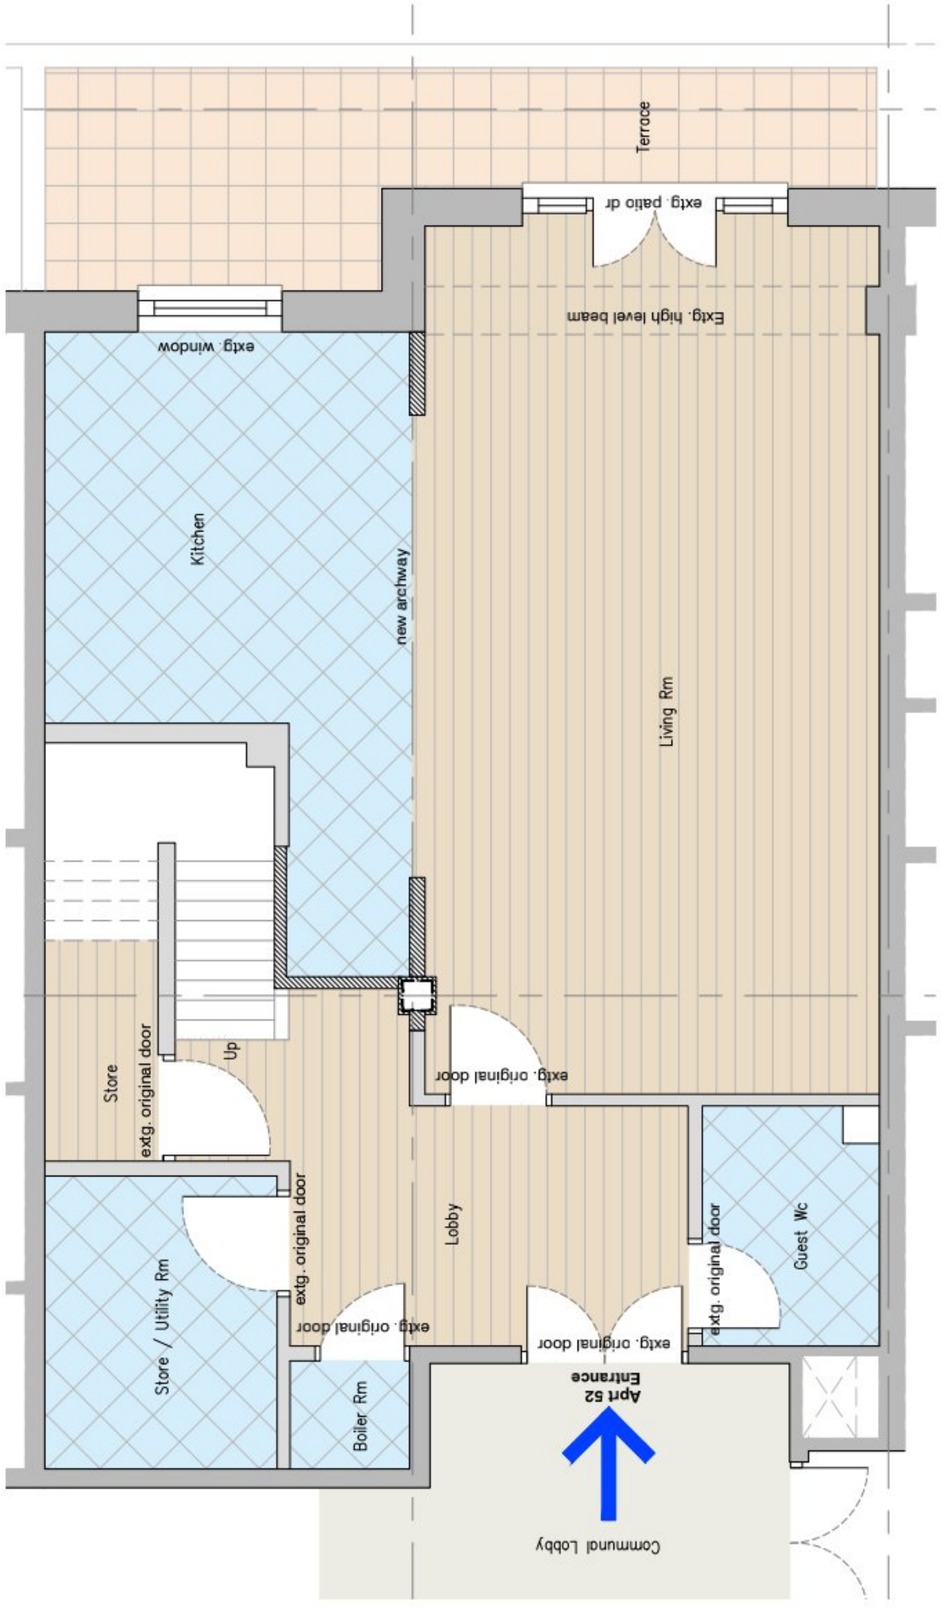

Proposed Floor Plan - Ground
Blk 2 - Level 08

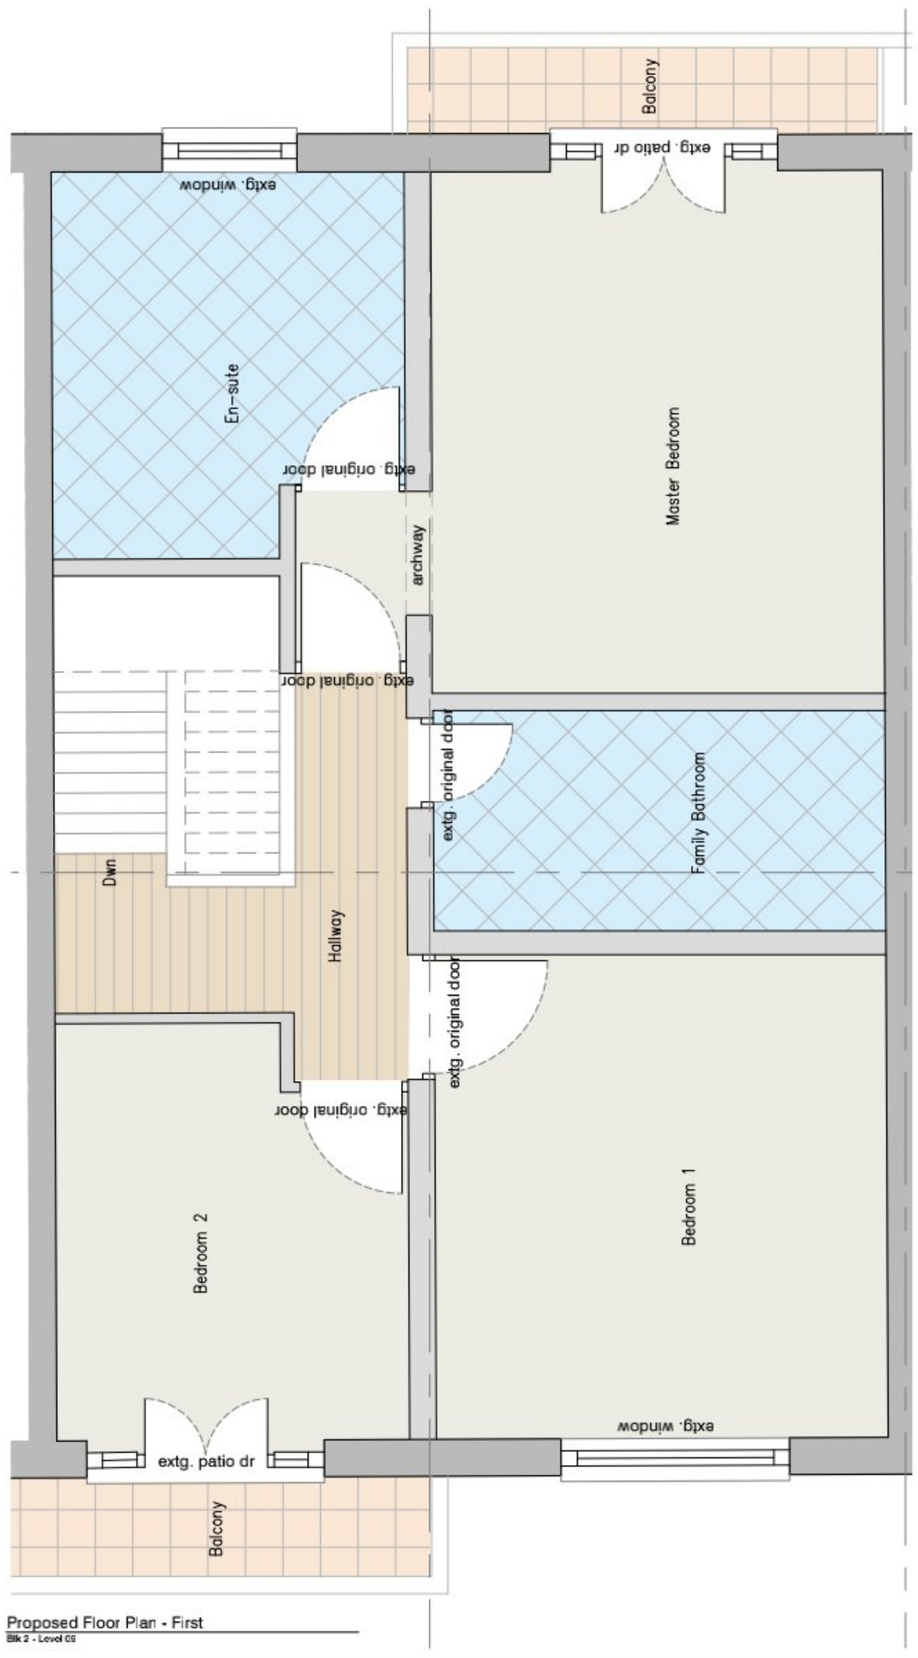

Proposed Floor Plan - First
Blk 2 - Level 09

Rev	Description	Date	Drawn
P1	information only	30.05.23	dr

AKS
ARCHITECTS & ENGINEERS LTD
P.O. Box 855 Gibraltar
Tel (+350) 20073160
Tel (+350) 20074739
Email: mail@aks.gi

ARCHITECTURE

Client:
Galina Rass

Project:
Internal Refurnishment
Ragged Staff Wharf - Apartment 52

Drawing Title
Architectural GA
Blk 02 - Level 08+09
Proposed Plans - Sale Plan

Drawn By	Checked By
DR	DR
Date Created	Scale @ A1
30.05.23	1:25/50

Drawing Name / Document Reference
222053 - B2 - 08/09 - DR - A - 1000 - P1
Project Number - Zone - Level - Type - Originator - Number - Revision

CamScanner